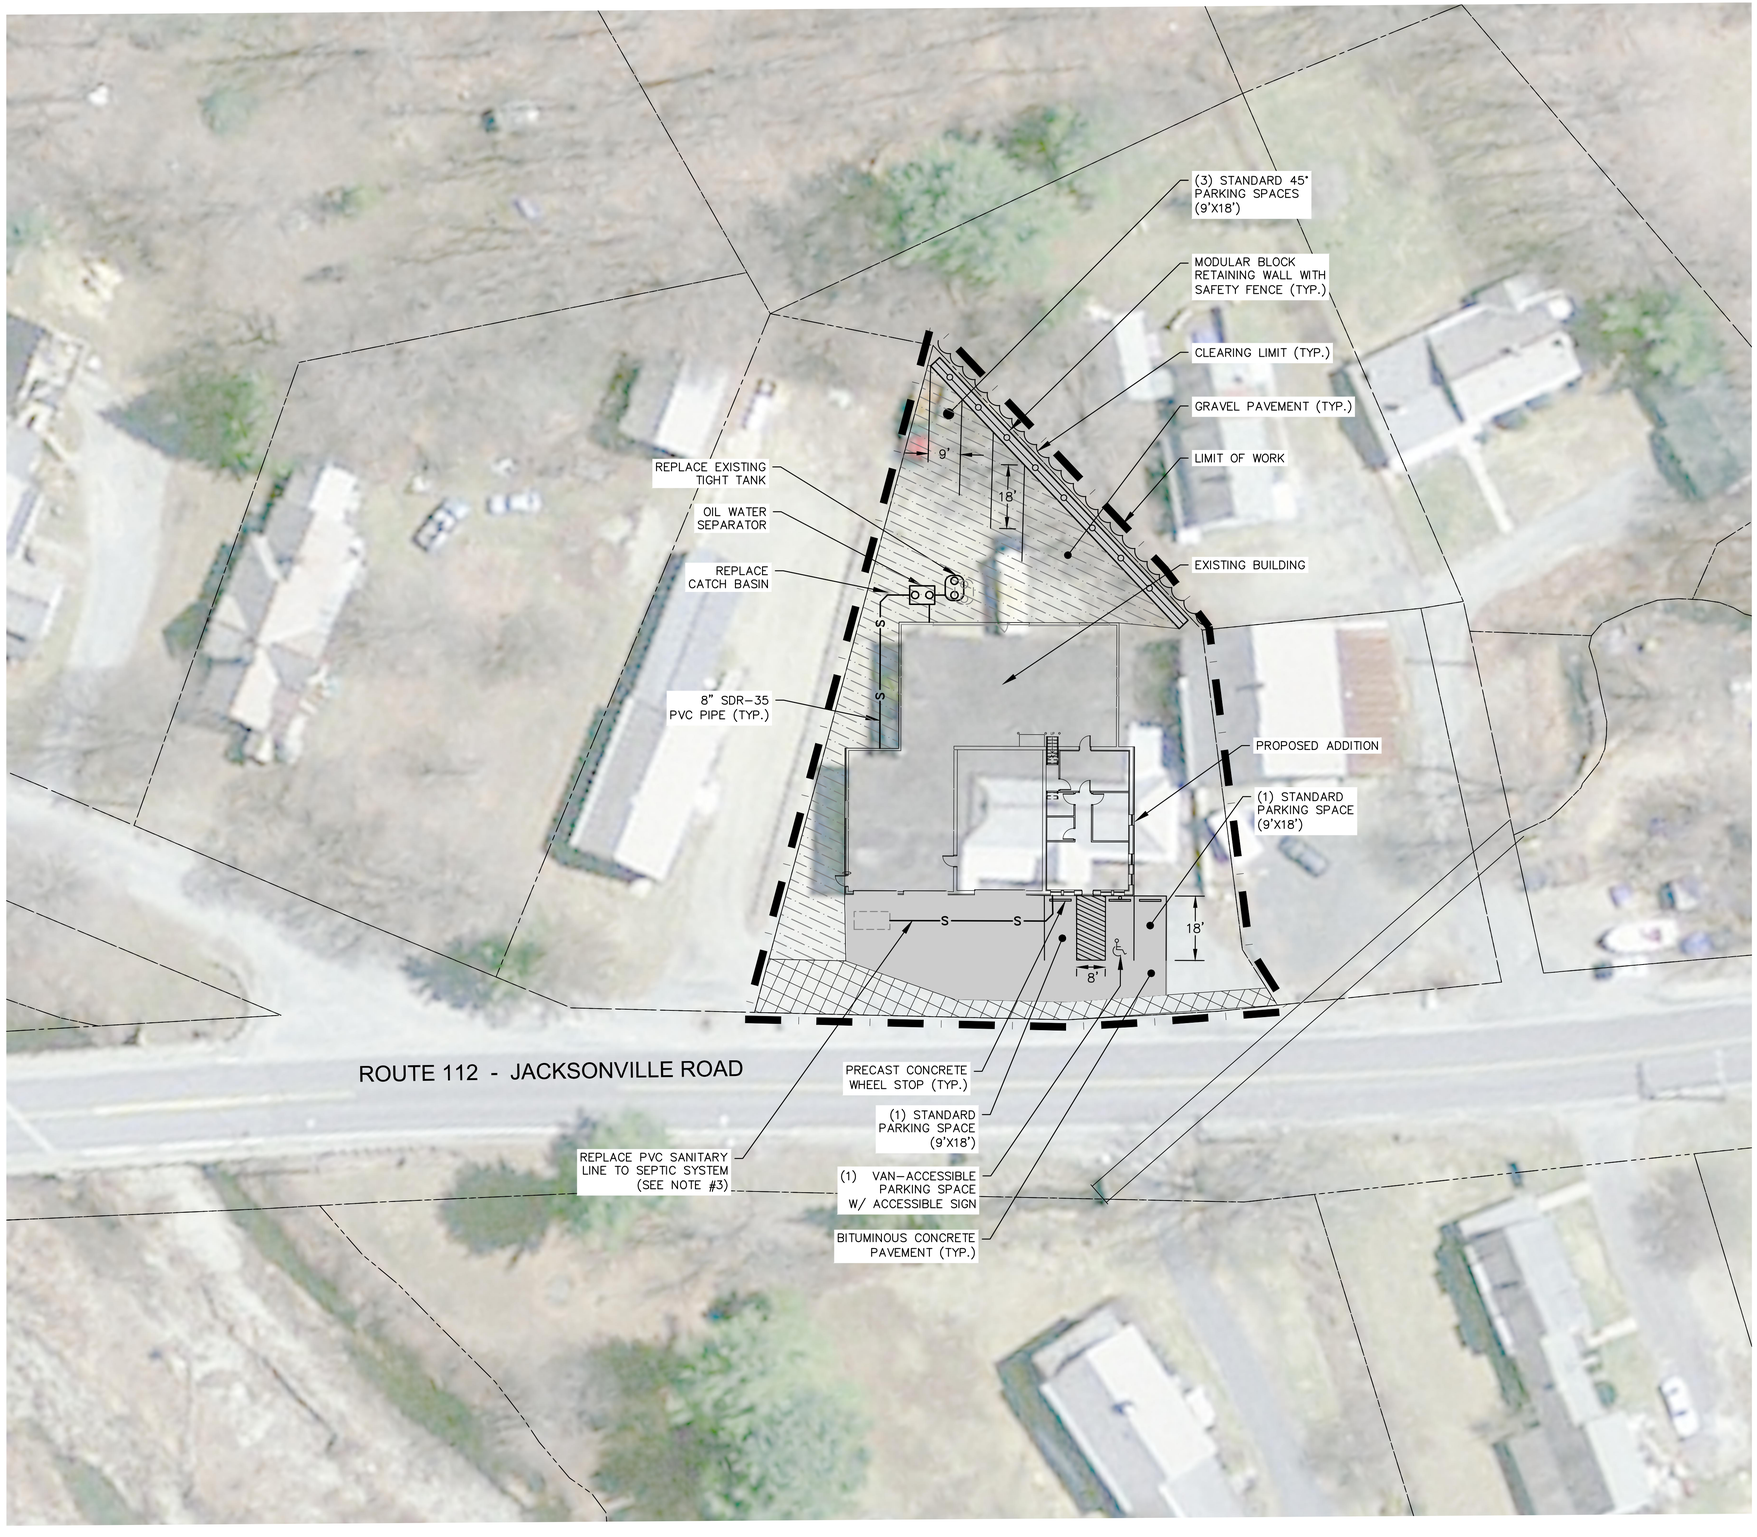

LEGEND

- INDICATES APPROXIMATE LOCATION OF MASSDOT ROADWAY IMPROVEMENTS TO RT. 112 JACKSONVILLE ROAD
- BITUMINOUS CONCRETE PAVEMENT
- GRAVEL PAVEMENT

NOTES:

1. REFER TO ARCHITECTURAL PLANS FOR BUILDING LAYOUT DETAILS.
2. REFER TO MEP PLANS FOR DETAILS ABOUT THE BUILDINGS MECHANICAL/ELECTRIAL/PLUMBING SYSTEMS.
3. THE LOCATION OF THE EXISTING SEPTIC SYSTEM WILL NEED TO BE VERIFIED BY SURVEY PRIOR TO FINAL DESIGN. HEALTH DEPARTMENT RECORDS WILL NEED TO BE REVIEWED PRIOR TO FINAL DESIGN.

PLAN
SCALE: 1"=20'
0 20' 40' 60'

Project:

TOWN OF COLRAIN, MA

HIGH DEPARTMENT REPAIR AND PARTIAL REPLACEMENT

9 JACKSONVILLE ROAD
COLRAIN, MA 01340

Weston&Sampson
100 Foxboro Blvd. Foxboro, MA 02035
(508) 698-3034 (800) SAMPSON
www.westonandsampson.com

Consultants:

Seal:

Revisions:

Rev	Date	Description

PROGRESS PRINT
DATE: 7/29/2016
NOT FOR CONSTRUCTION

Issued For: DESIGN DEVELOPMENT

PROJECT TRUE

SCALE: AS NOTED

Date:	JULY 29, 2016
Drawn By:	LEC
Reviewed By:	JSP
Approved By:	RGT
W&S Project No:	2160001

Drawing Title:

SITE LAYOUT PLAN

Sheet Number:

C3.01